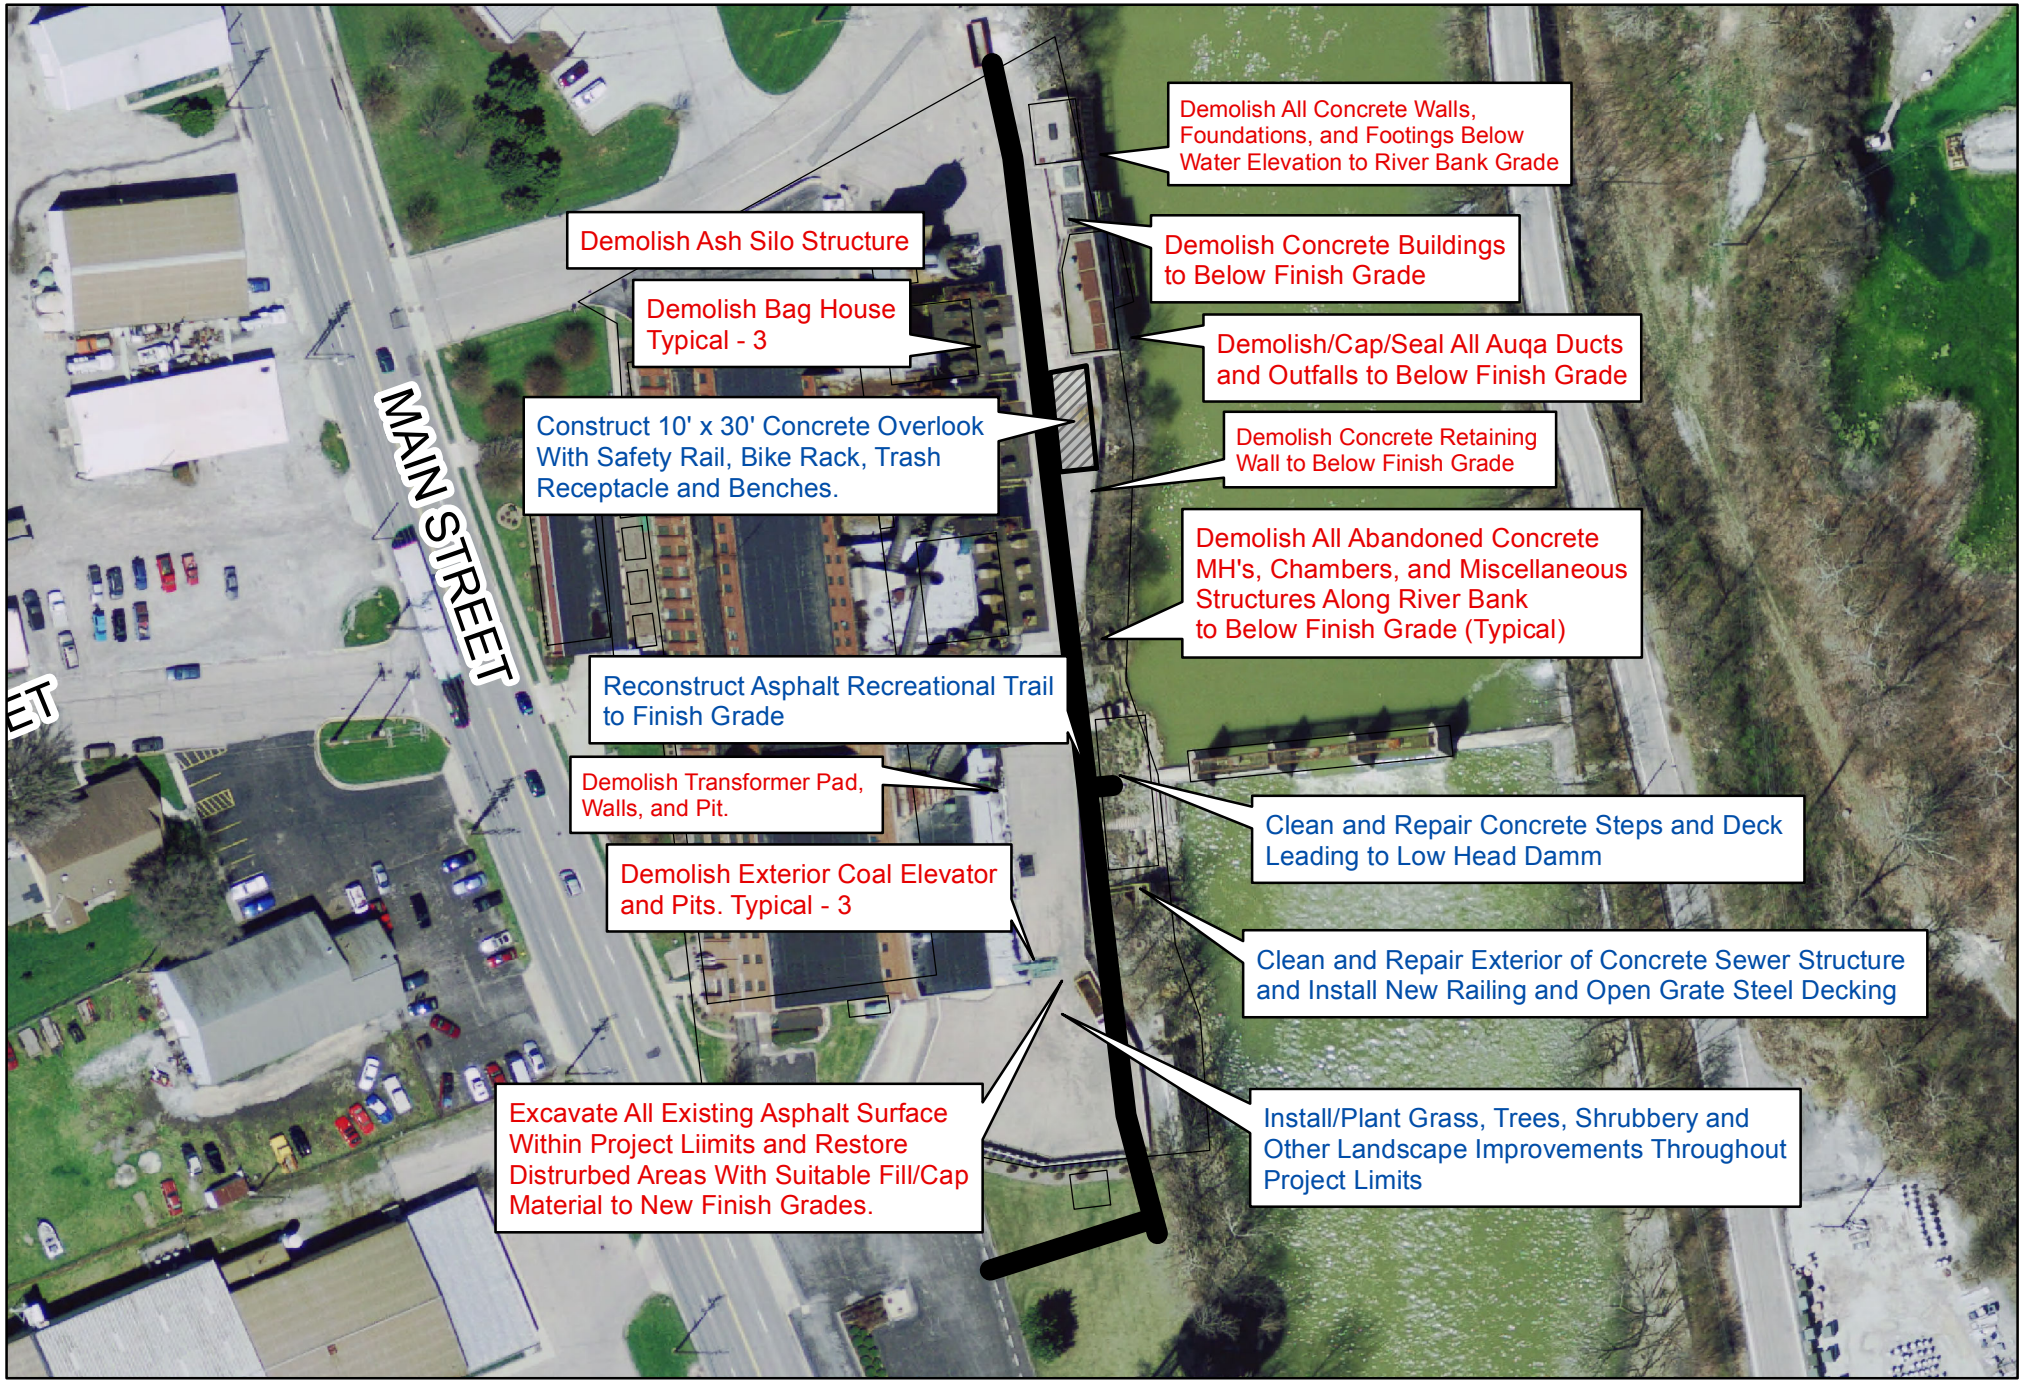

POWER PLANT WATERFRONT

DEMOLITION AND REDEVELOPMENT PLAN

0 20 40 80 120 160 Feet